


LOCATION MAP SCALE: 1" = 1750'

RECORD OWNER
TOWN OF KINGSTON
23 GREEN STREET
KINGSTON, MA 02364
DEED BOOK 1801 PAGE 16

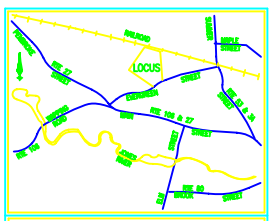


ASSESSORS MAP 35 LOT 27
TOTAL AREA = 14.20 ACRES
(UPLAND AREA = 10.48 ACRES)

Scale 1" = 50'

SHEET INDEX

| | |
|---|---|
| SHEET 1 | SITE PLAN |
| SHEET 2 | PLAN OF LAND |
| SHEET 3 | EXISTING TOPOGRAPHY |
| SHEET 4 | EXISTING UTILITIES |
| SHEET 5 | CONSTRUCTION |
| SHEET 6 | CONSTRUCTION |
| SHEET 7 | CONSTRUCTION |
| SHEET 8 | DETAILS |
| SHEET 9 | DETAILS |

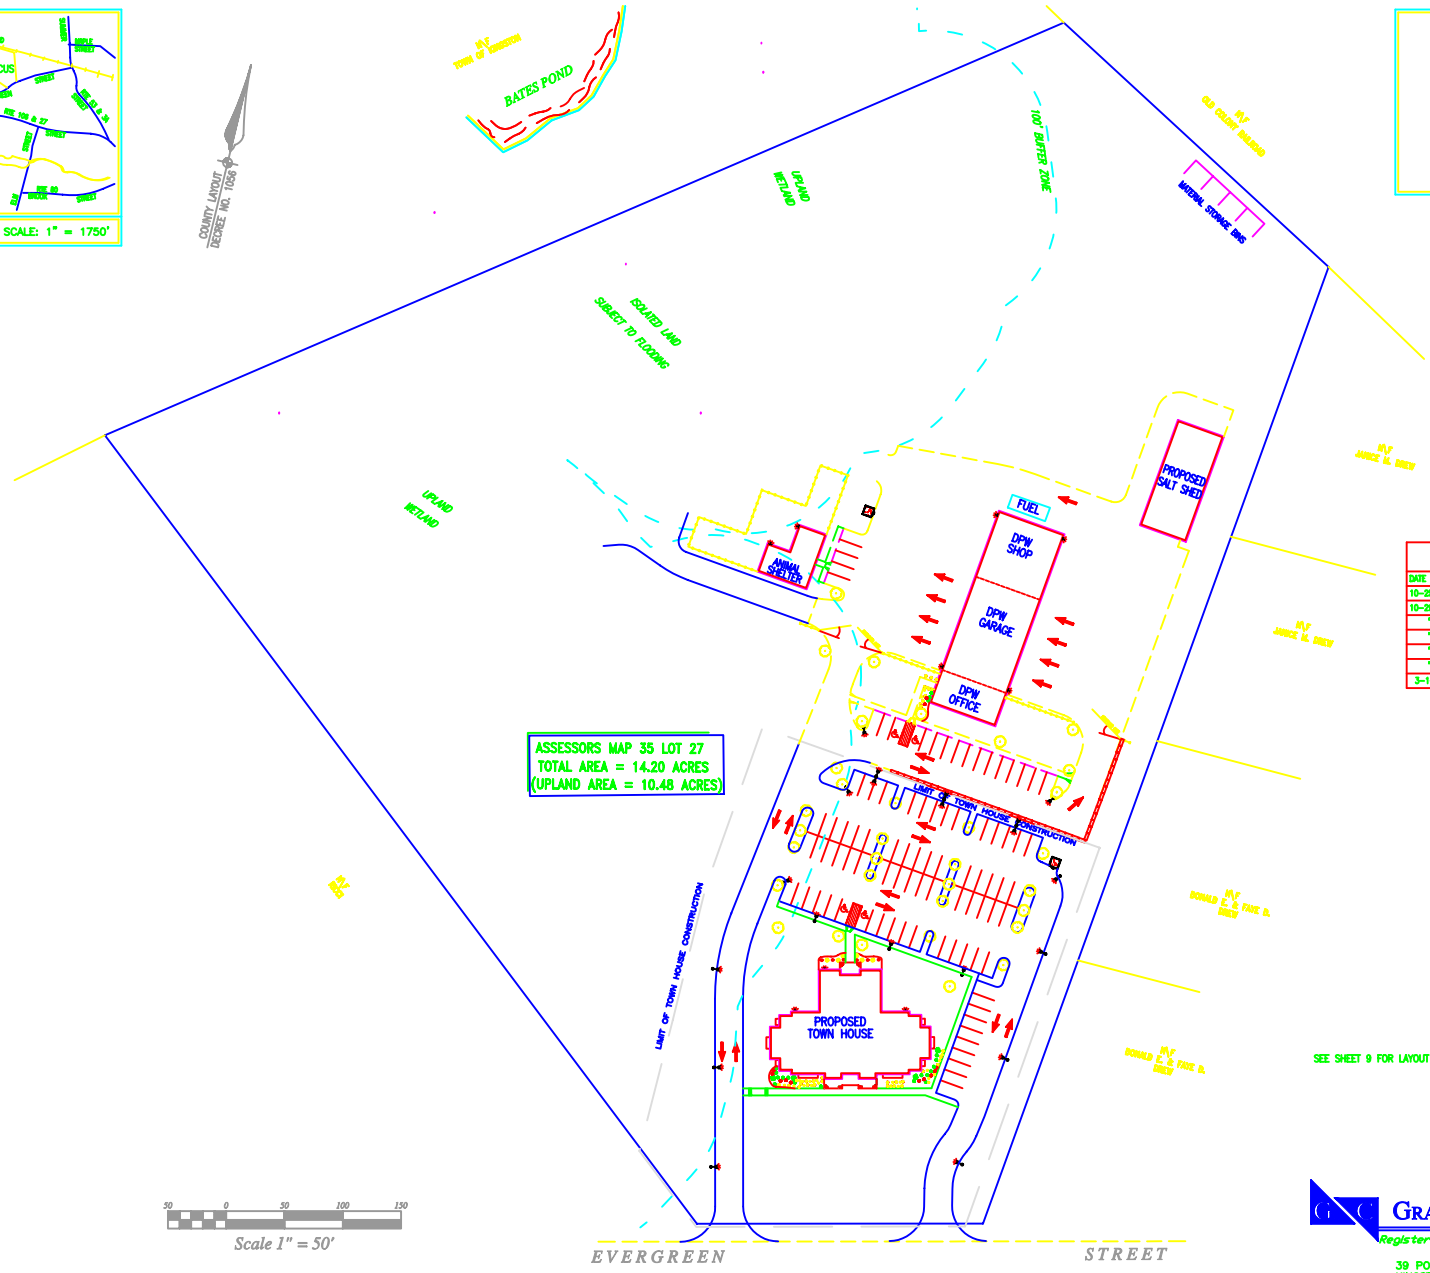REVISIONS

| DATE | DESCRIPTION | SHEET(S) |
|---|---|---|
| 10-25-99 | SITE DISTANCES & SIGN LOCATIONS | 1 |
| 10-29-99 | PLANNING BOARD SIGNATURE BLOCK | 1 |
| " | ADD SEDIMENT FOREBAY | 6, 7 & 9 |
| " | ELIMINATE DMH #7 & FES | 6, 7 & 9 |
| " | MOVE HAYBALES 25' FROM WETLAND | 5, 6 & 7 |
| " | RELOCATE WATER MAIN PER WATER DEPT. | 5, 6 & 7 |
| 3-1-02 | CONSTRUCTION DRAWINGS FOR TOWN HOUSE | ALL |

SEE SHEET 9 FOR LAYOUT AND QUANTITIES OF FOUNDATION PLANTINGS

GRADY CONSULTING, L.L.C.
Registered Professional Civil Engineers
39 POND VIEW DRIVE
KINGSTON, MA. 02364
Tel. (781) 585-2300 Fax. (781) 585-2378

KFP ARCHITECTS, INC
175 DERBY STREET
HINGHAM, MA. 02043
PHONE: (781) 740-6750
FAX: (781) 337-6752
Email: thekfpcompanies@aol.com

TOWN OF KINGSTON
# TOWN HOUSE
26 EVERGREEN STREET
KINGSTON, MASSACHUSETTS

DATE: MARCH 7, 2002
SCALE: 1"=60'
JOB NO.: 9819

SP-1